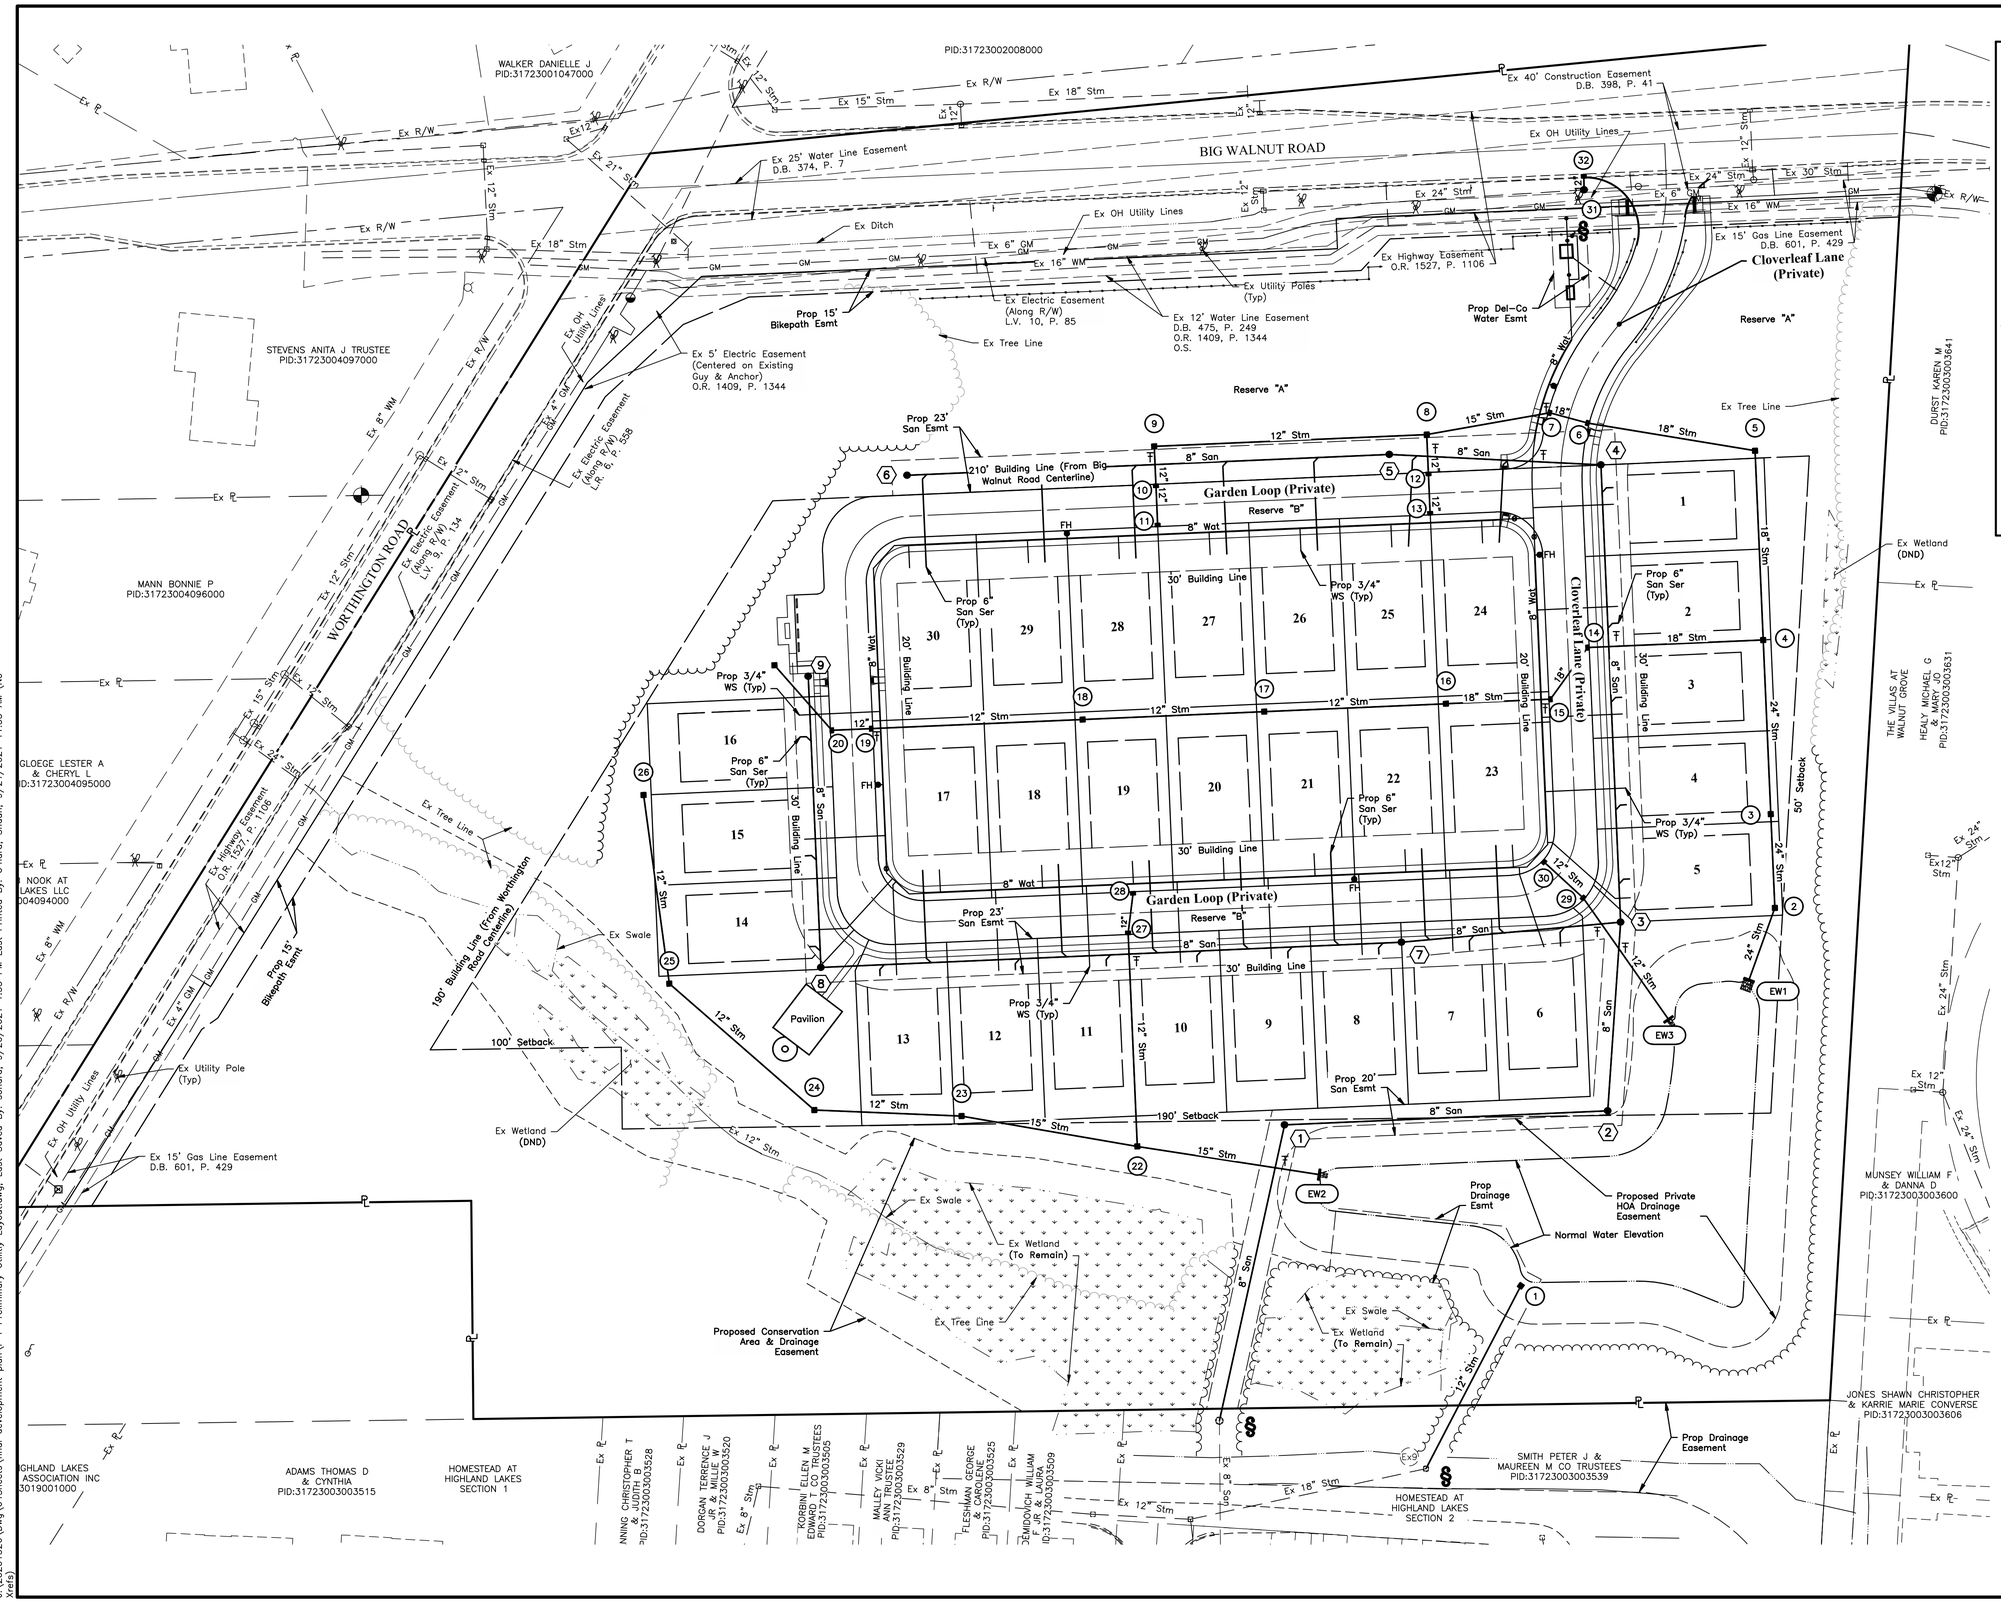

LEGEND

Maintain a minimum of 18" outside of pipe to outside of pipe clearance between all utility crossings.

Contractor shall verify elevation and location of existing utility prior to commencing construction.

- Valve / FH — Proposed Water Main
- MH / CB — Proposed Storm Sewer
- MH — Proposed Sanitary Sewer
- FH — Existing Water Main
- CB / MH — Existing Storm Sewer
- MH — Existing Sanitary Sewer
- GM — Existing Gas
- OHE / Pole — Existing Overhead Utility Wires
- # — Sanitary Sewer Manhole No.
- # — Storm Sewer Structure No.
- # — Storm Sewer Endwall No.

GRAPHIC SCALE

0 25 50 100

1 inch = 50 feet

EXHIBIT "I-1"

THE GROVE

FARM LOT 13, QUARTER TOWNSHIP 2, TOWNSHIP 3, RANGE 17
UNITED STATES MILITARY DISTRICT
TOWNSHIP OF GENOA, COUNTY OF DELAWARE, STATE OF OHIO

PRELIMINARY
UTILITIY LAYOUT

PREPARED FOR:

ROMANELLI & HUGHES
1 46 WEST SCHROCK ROAD
WESTERVILLE OHIO 43081

PREPARED BY:

EMHT
Evans, Mechwart, Hambleton & Tilton, Inc.
Engineers • Surveyors • Planners • Scientists
5500 New Albany Road, Columbus, OH 43054
Phone: 614.775.4500 Fax: 614.775.4800
emht.com

DATE:	SEPTEMBER 22, 2021
REVISED:	
REVISED:	
REVISED:	
REVISED:	
REVISED:	
REVISED:	

J:\20201326\Dwg\04Sheets\final development plan\I-1 Preliminary Utility Layout.dwg, Last Saved By: sohara, 9/20/2021 1:35 PM Last Printed By: O'hara, Shaun, 9/21/2021 11:55 AM (No Xrefs)