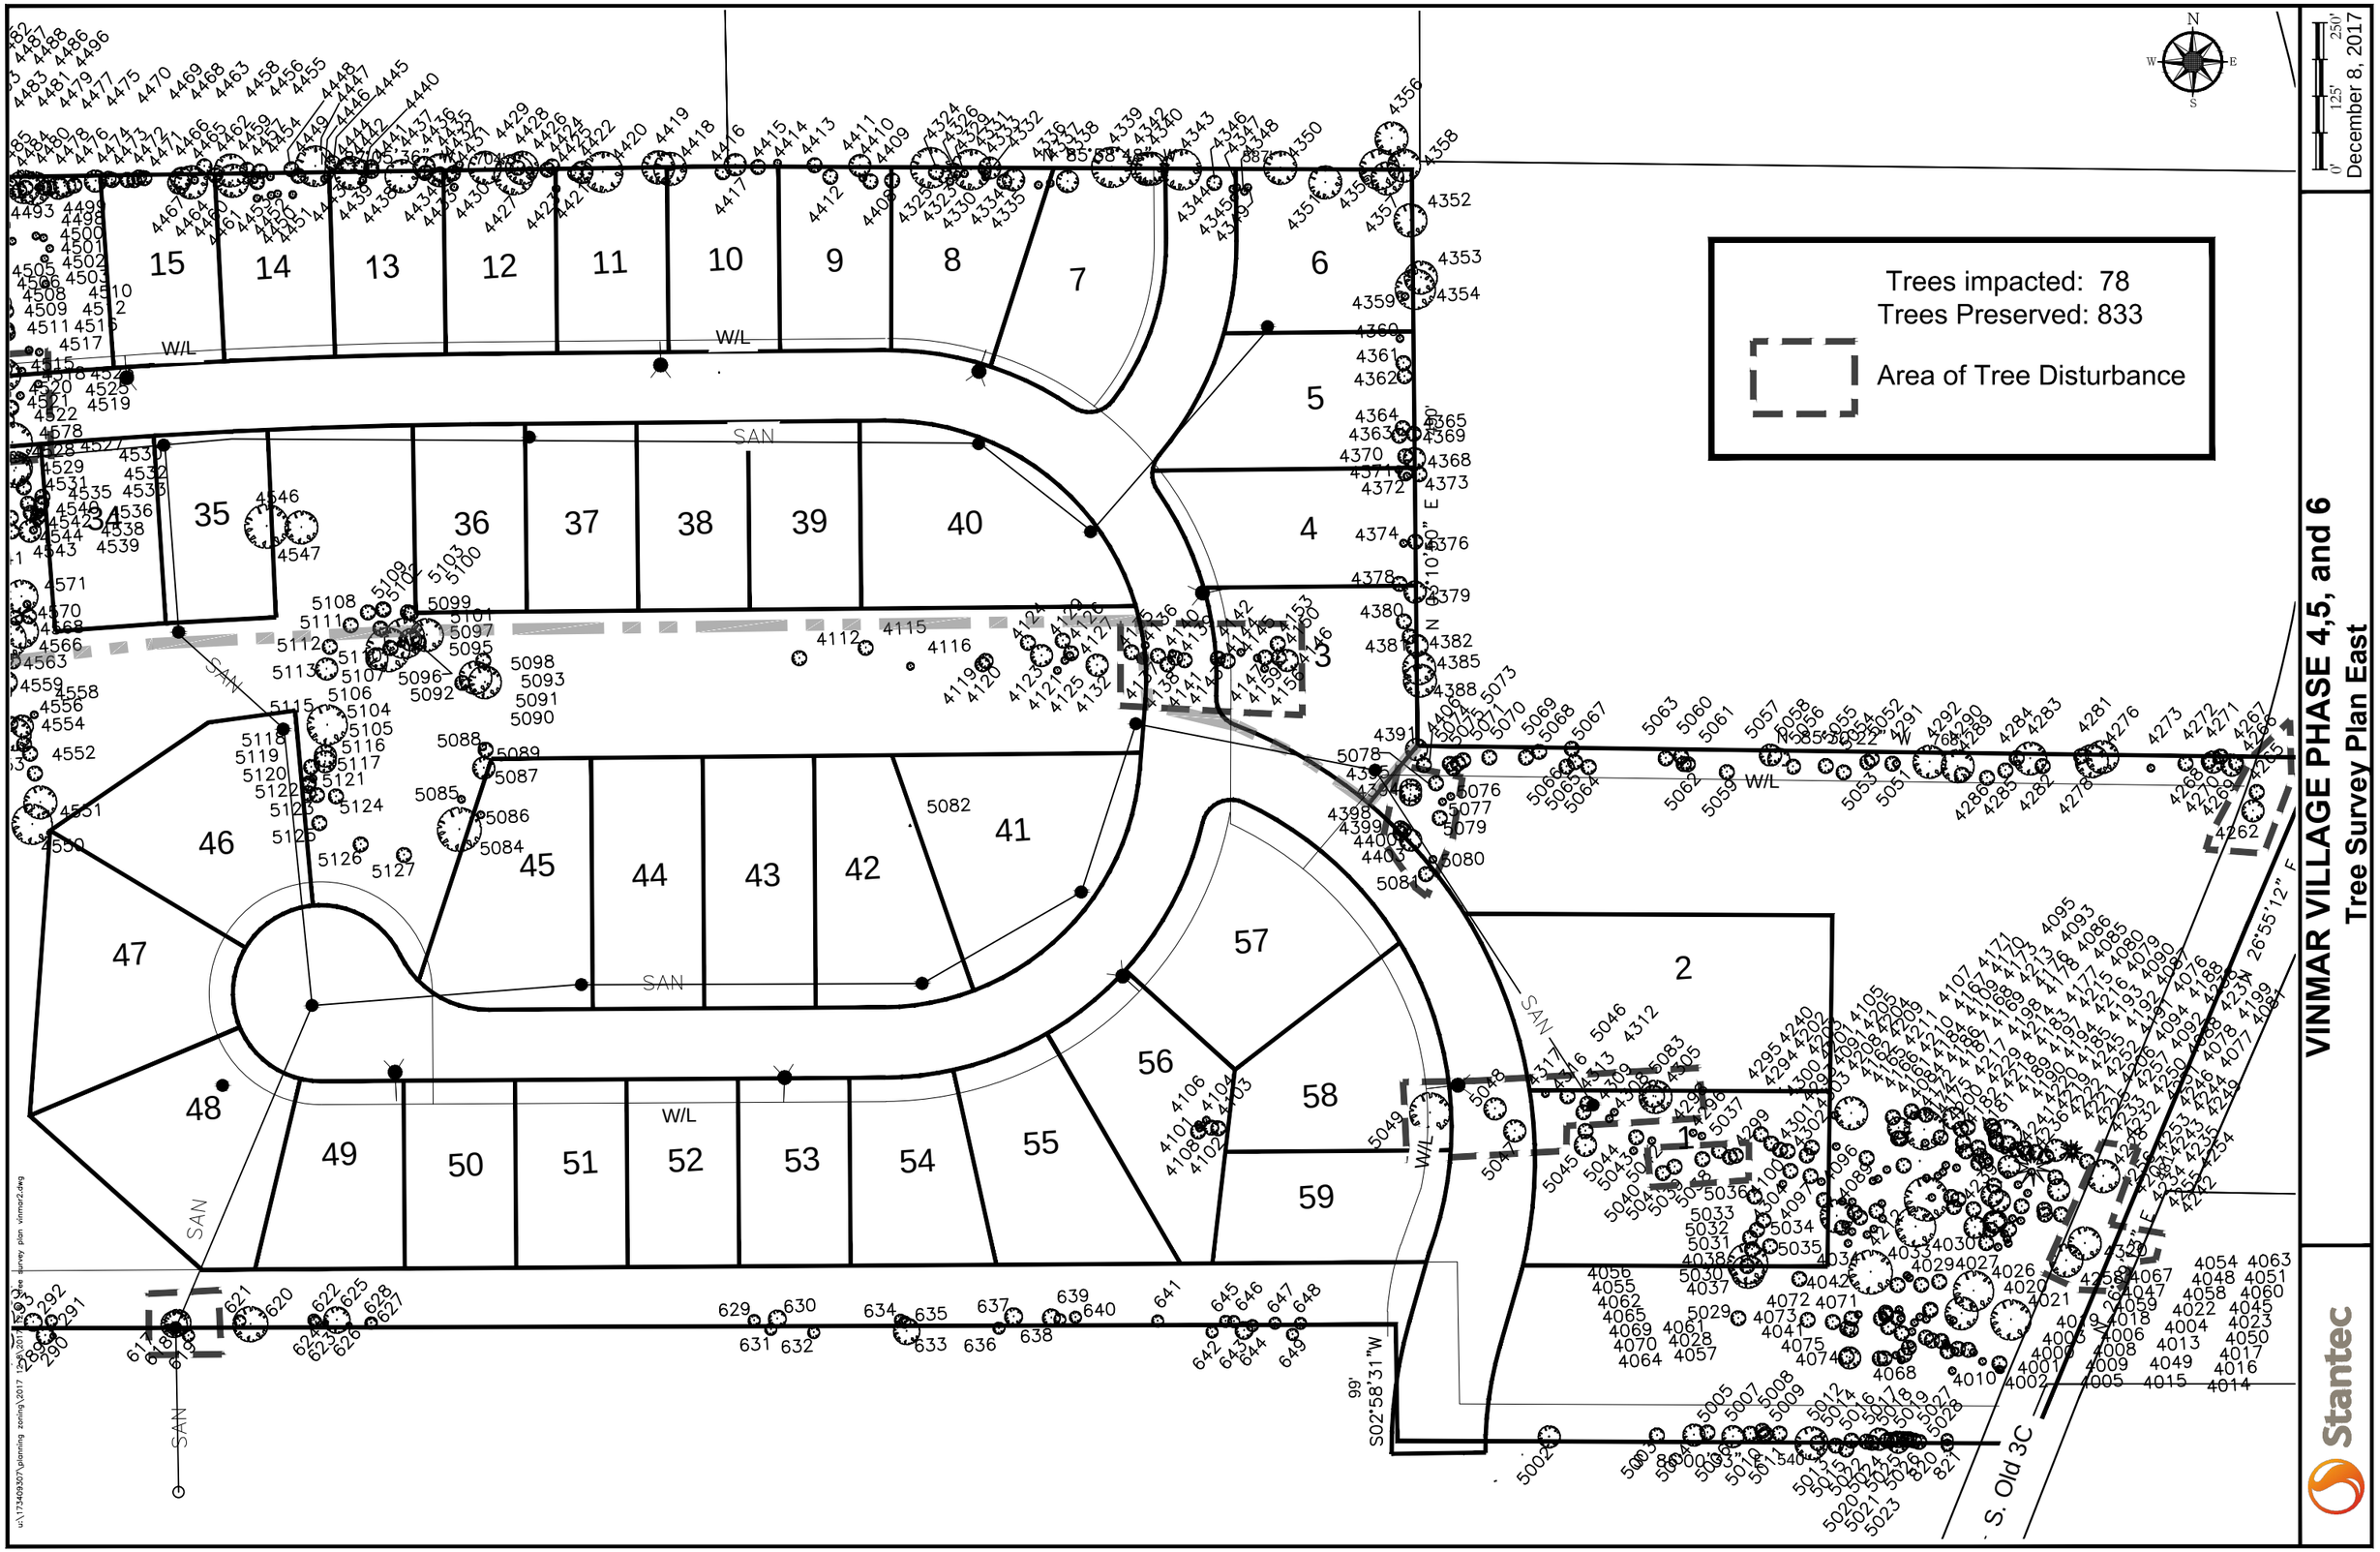

December 8, 2017

VINMAR VILLAGE PHASE 4,5, and 6

Tree Survey Plan East

Stantec