



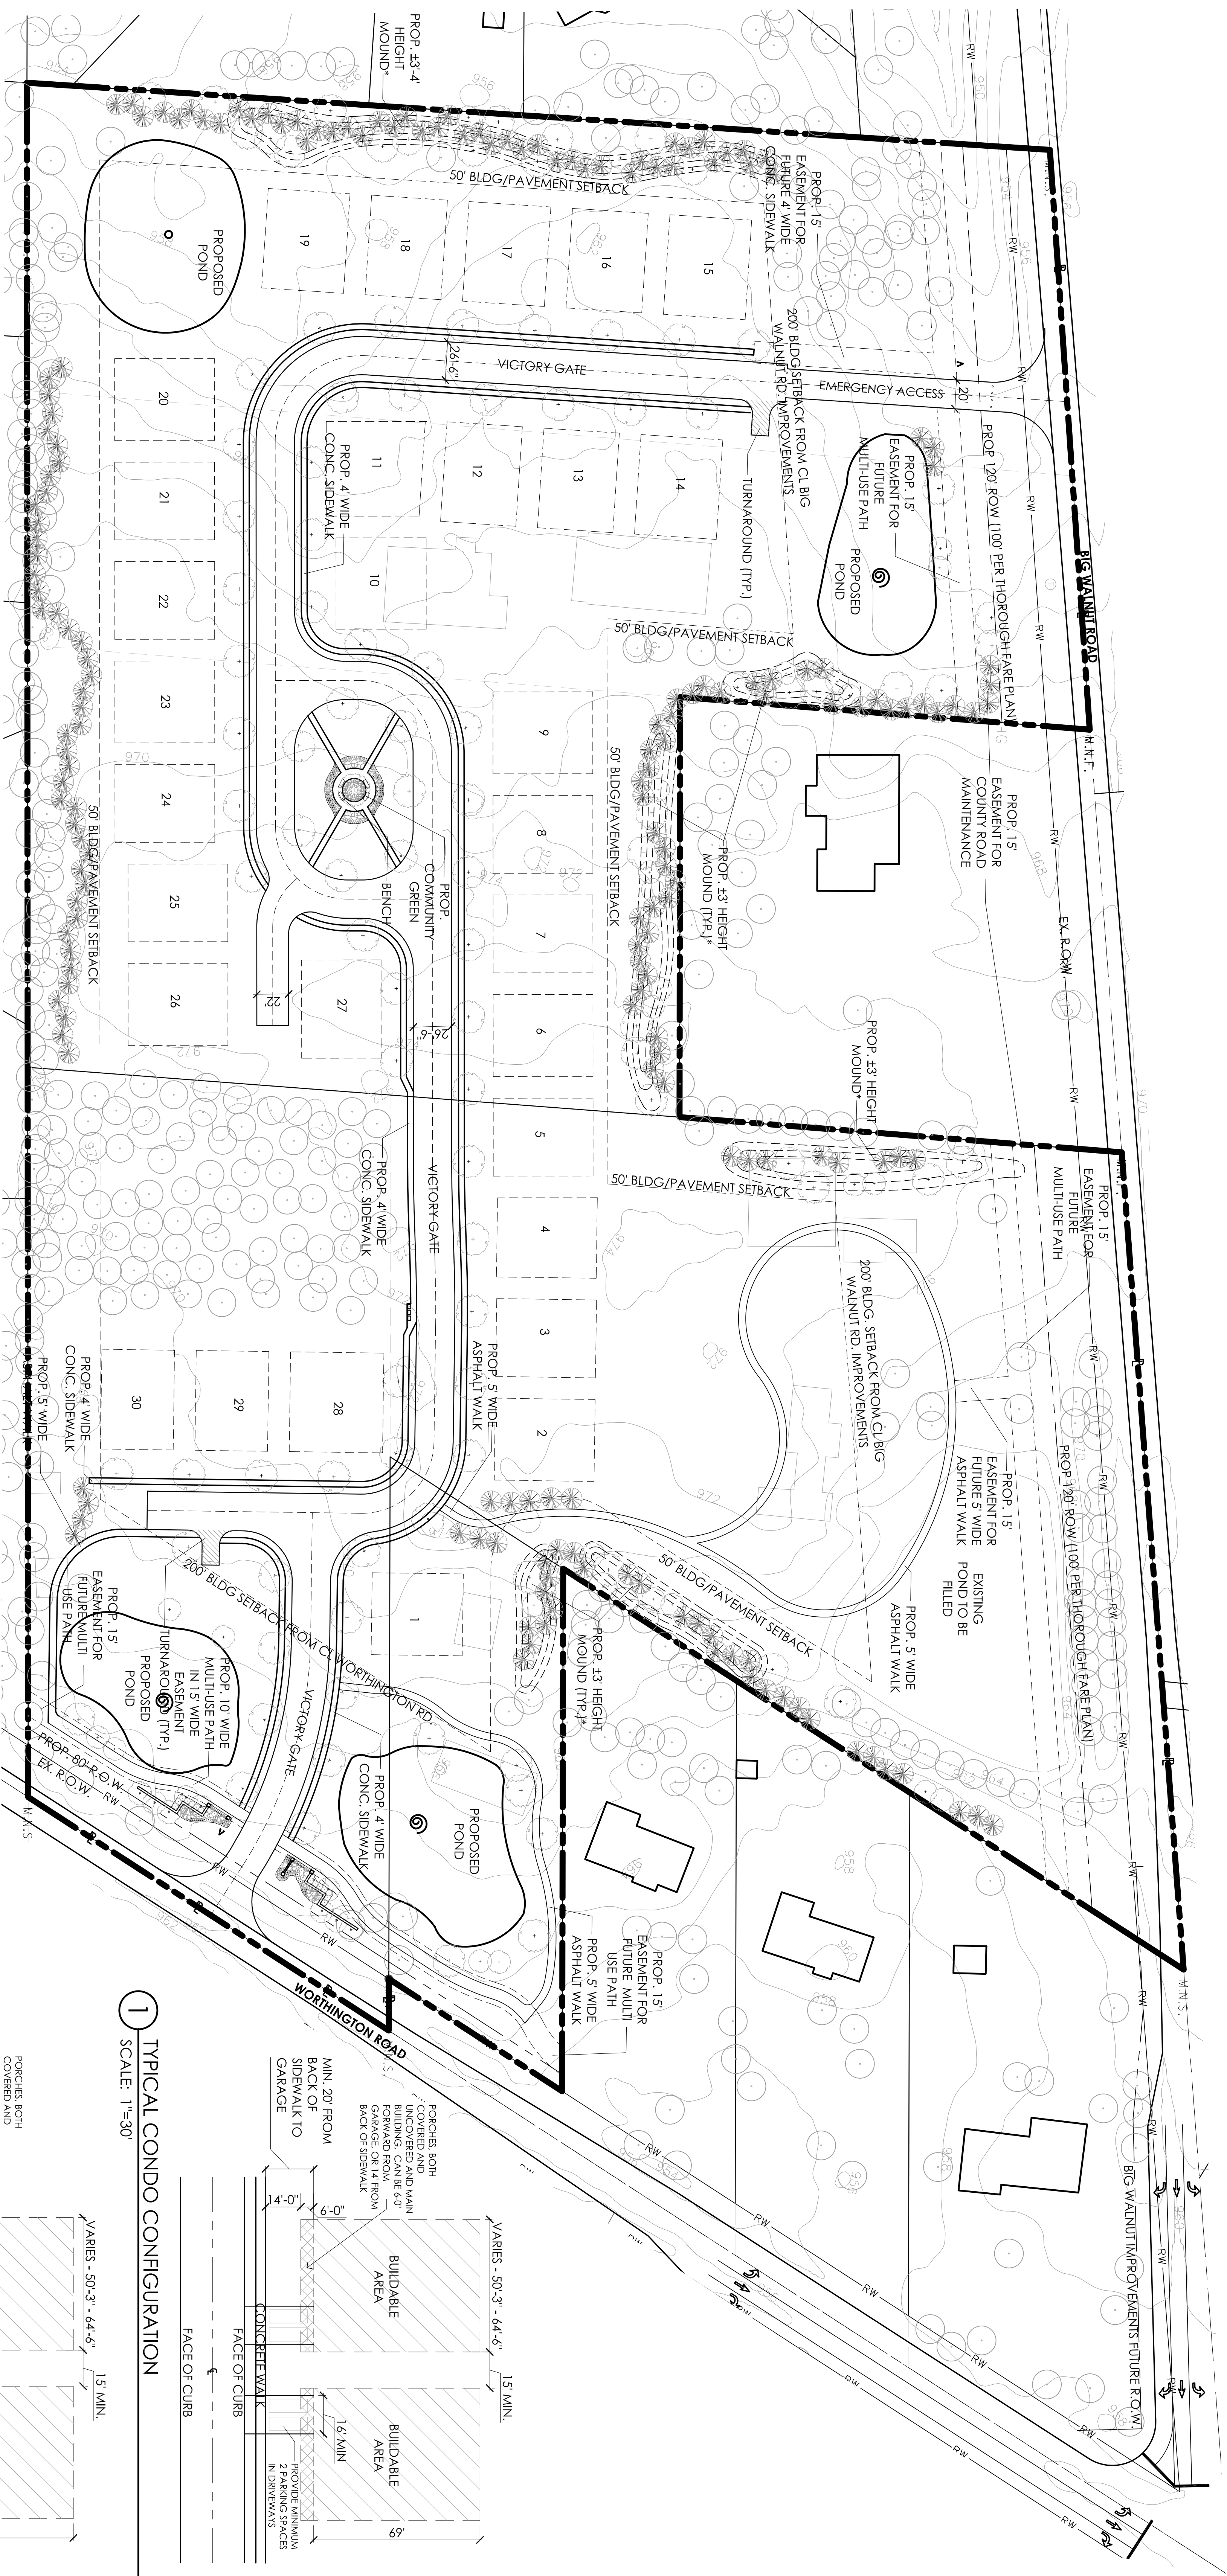

SITE DATA	
TOTAL ACRES	18.6794 ACRES
TOTAL UNITS	30 UNITS
DENSITY	1.61 DU./AC.
-15% (2.80 AC)	
-EX. POND (1.51 AC)	
TOTAL NET DEVELOPABLE ACRES	15.37 ACRES
NET DENSITY	1.95 DU./AC.
TOTAL OPEN SPACE	49.55 AC. (51.12%)

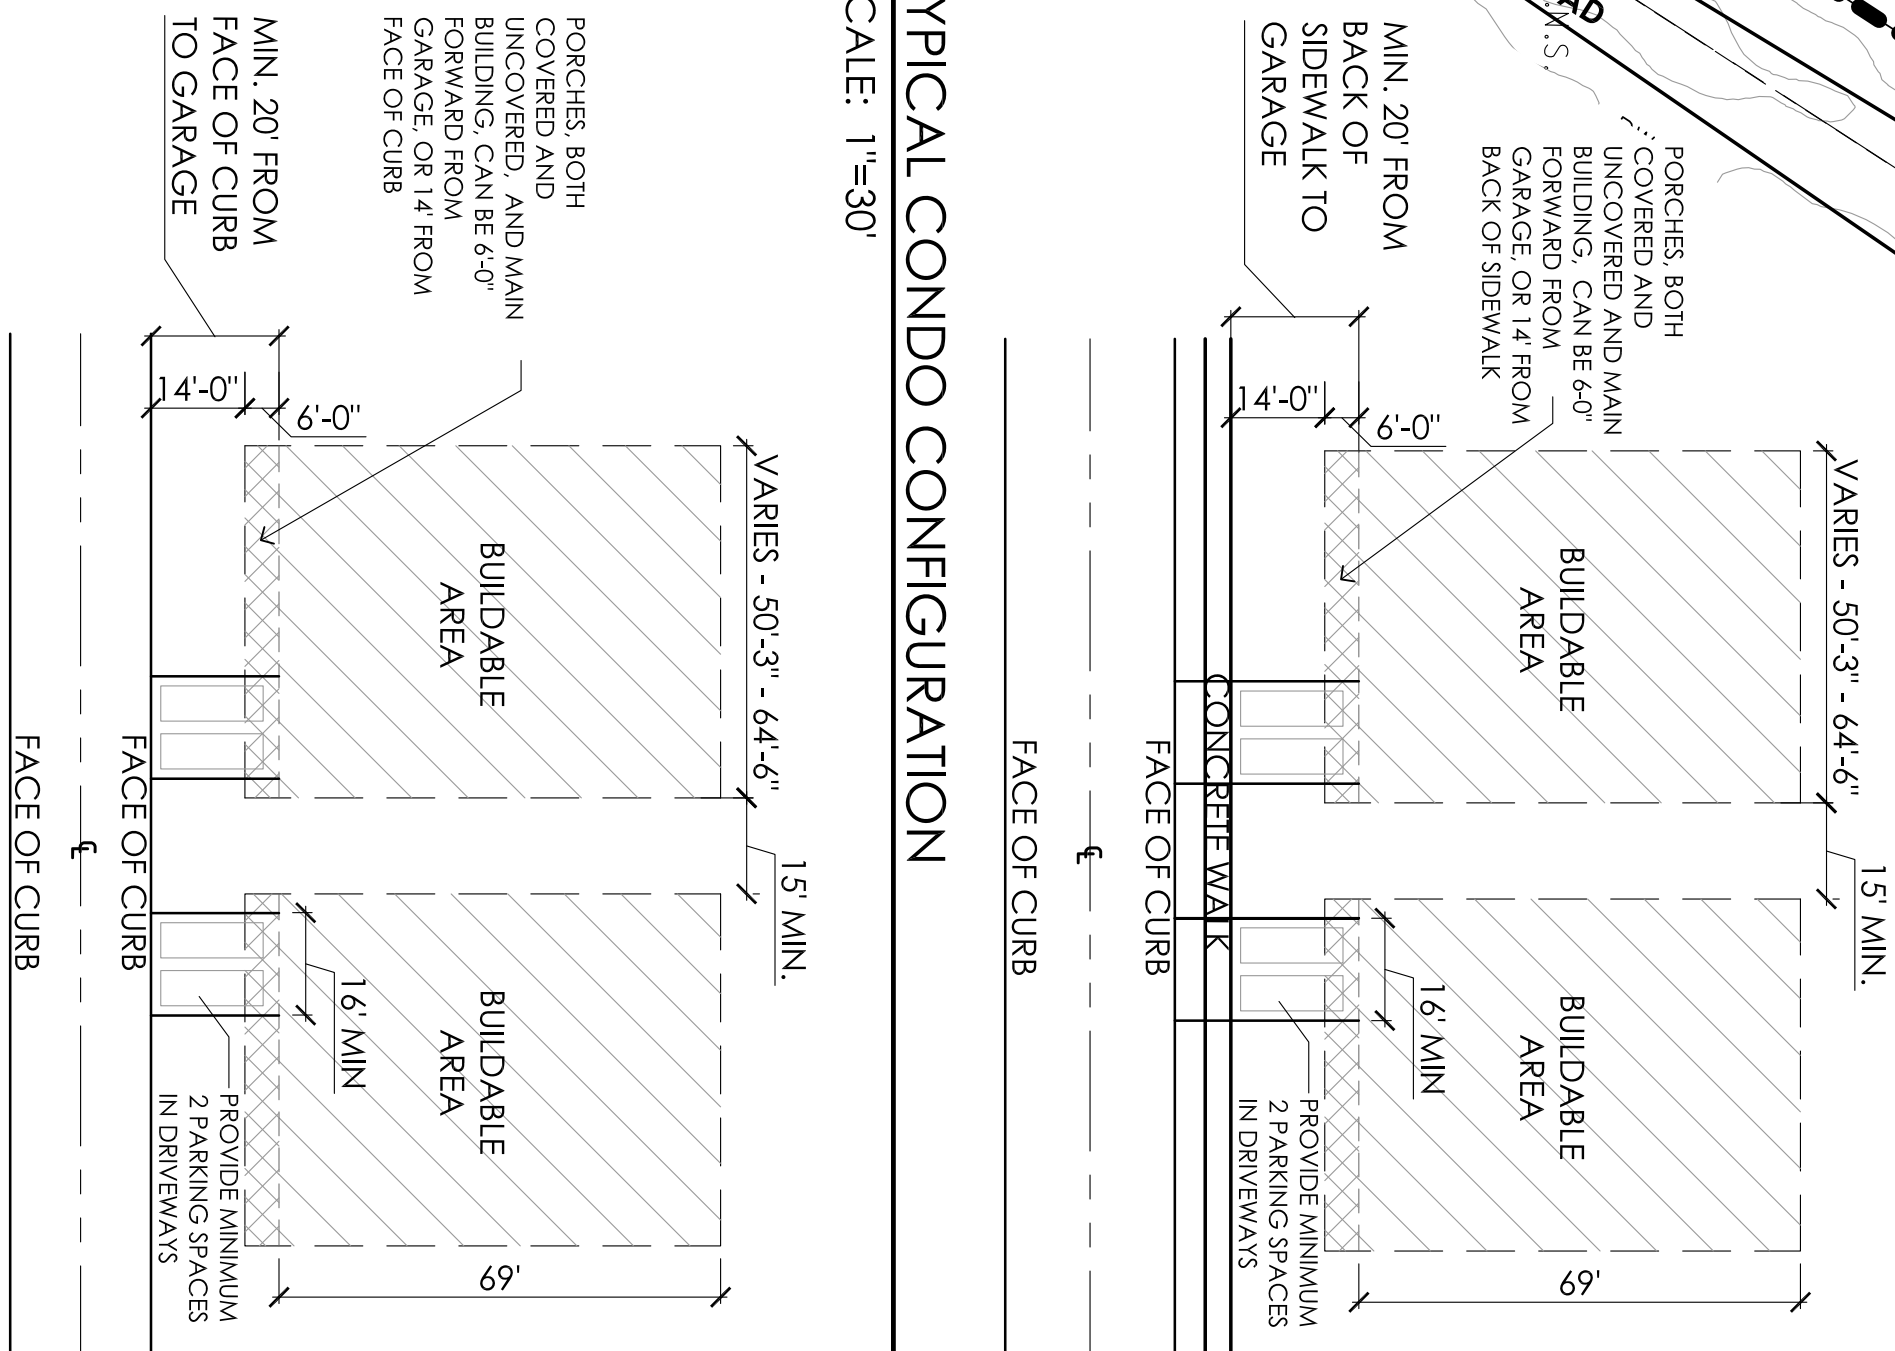

1 TYPICAL CONDO CONFIGURATION (LOTS 25 & 26 ONLY)
SCALE: 1"=30'

DEVELOPMENT PLAN

HAWK'S NEST AT HIGHLAND LAKES

PREPARED FOR HAWKS NEST PREMIER LIVING

DATE: 7/6/18